


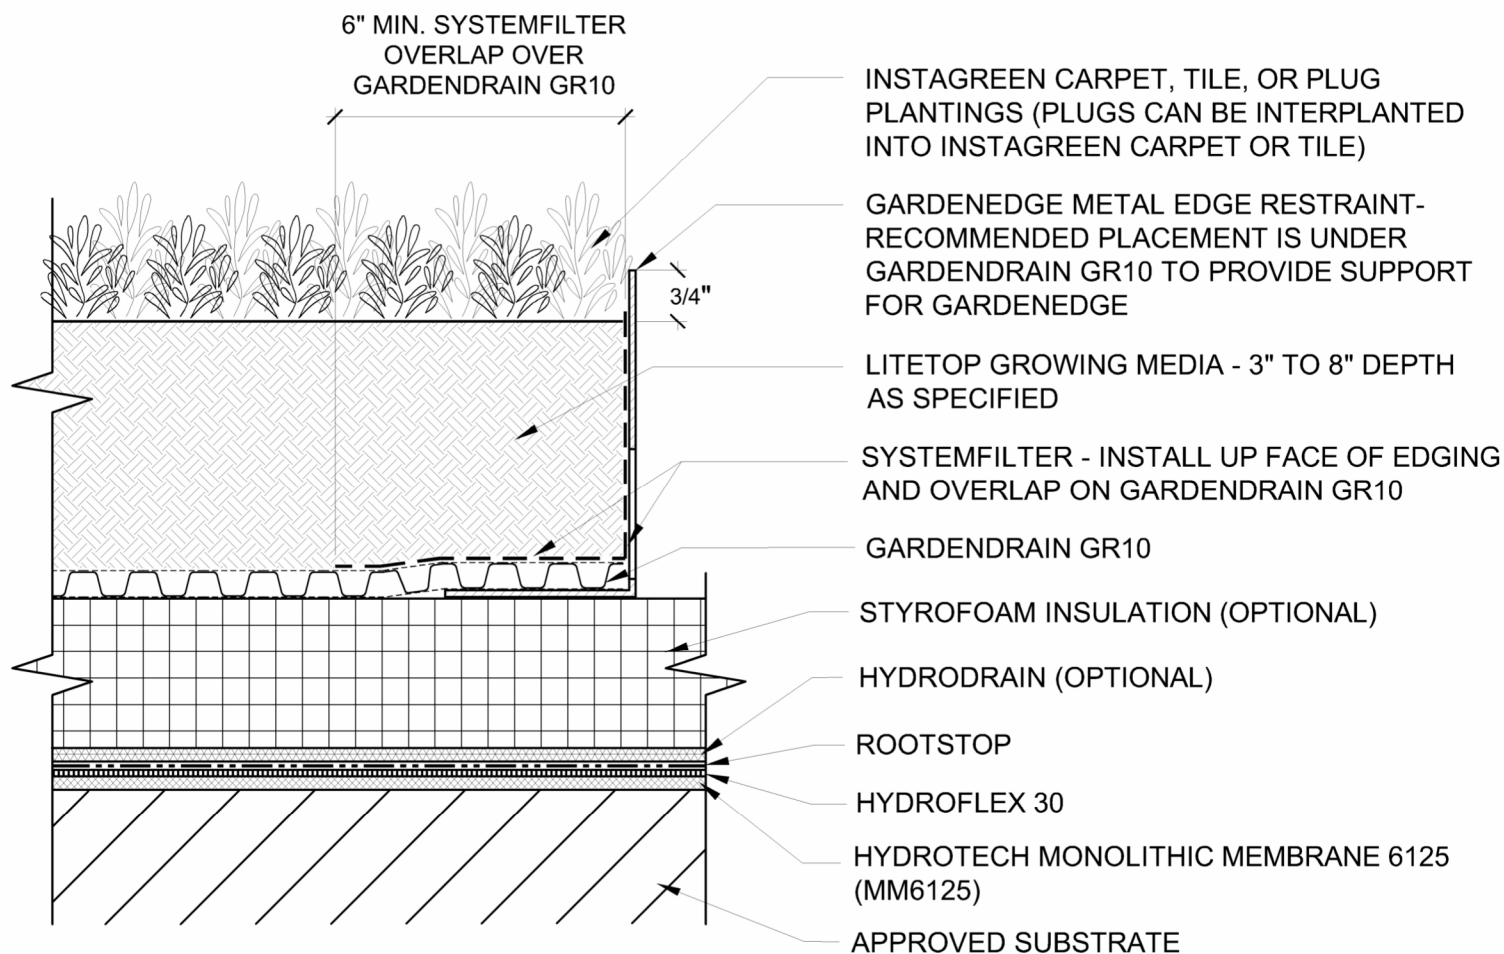

NOTES:

1. GARDENDRAIN GR10 IS A ROLLED PRODUCT WITH INTEGRAL FLEECE FABRICS BONDED TO THE TOP AND BOTTOM SURFACES. INSTALL WHITE FABRIC SIDE UP. OVERLAP SELVAGE EDGE OF FLEECE OVER ADJACENT GARDENDRAIN SURFACES TO FORM CONTINUOUS FLEECE SURFACE.
2. WHEN USING GARDENDRAIN GR10, SYSTEMFILTER IS REQUIRED AT HORIZONTAL AND VERTICAL TRANSITIONS SUCH AS EDGINGS, ROCK CURB, ROOF PENETRATIONS, OR OTHER SIMILAR TRANSITIONS.
3. REFER TO APPLICABLE HYDROTECH MM6125 ROOFING OR WATERPROOFING GUIDELINE DETAILS FOR PROPER MEMBRANE/FLASHING DETAILS AND ALTERNATIVES.

BUILDING TRUST
312-337-4998



HYDROTECH® GARDENDRAIN® GR10 (EXTENSIVE)

SCALE:

N.T.S.

DATE:

05/25

FILE NO.:

DRW. NO.:

G-1A

AS A MEMBRANE MANUFACTURER, SIKA CORPORATION ("SIKA") REVIEWS DETAILS PREPARED BY THE CONSULTANT, ARCHITECT AND/OR ENGINEER FOR A PROJECT SOLELY FOR THE PURPOSE OF DETERMINING IF A SIKA WARRANTY MAY ISSUE FOR THE PROJECT. THIS REVIEW IS NOT TO BE CONSTRUED AS APPROVAL OF DETAILS BY SIKA AND IS NOT BEING CONDUCTED IN LIEU OF SOUND ENGINEERING AND ARCHITECTURAL PRACTICES AND JUDGMENT AND SHOULD NOT BE RELIED UPON FOR THAT PURPOSE. SIKA CORPORATION ASSUMES NO LIABILITY WITH RESPECT TO THE DESIGN OF THE ROOFING OR WATERPROOFING SYSTEM. THE ARCHITECT, CONSULTANT AND/OR ENGINEER OR DESIGN PROFESSIONAL FOR A PARTICULAR PROJECT BEARS THE SOLE RESPONSIBILITY FOR THE DESIGN OF THE ROOFING OR WATERPROOFING SYSTEM, FOR THE PREPARATION AND APPROVAL OF THE DETAILS AND SHOP DRAWINGS, AND FOR DETERMINING THEIR SUITABILITY FOR A PARTICULAR PROJECT OR APPLICATION. WHILE SIKA PROVIDES GENERAL INSTRUCTIONS FOR THE INSTALLATION OF ITS MEMBRANE AS WELL AS TRAINING FOR SIKA AUTHORIZED APPLICATORS, THE MEANS AND METHODS USED BY THE CONTRACTOR FOR SURFACE PREPARATION AS WELL AS THE MEANS AND METHODS EMPLOYED BY THE CONTRACTOR IN THE INSTALLATION OF THE SIKA MEMBRANE ARE THE RESPONSIBILITY OF THE CONTRACTOR. ALL SALE OF SIKA PRODUCTS AND SERVICES ARE SUBJECT TO SIKA'S TERMS AND CONDITIONS OF SALE AVAILABLE AT HYDROTECHUSA.COM.